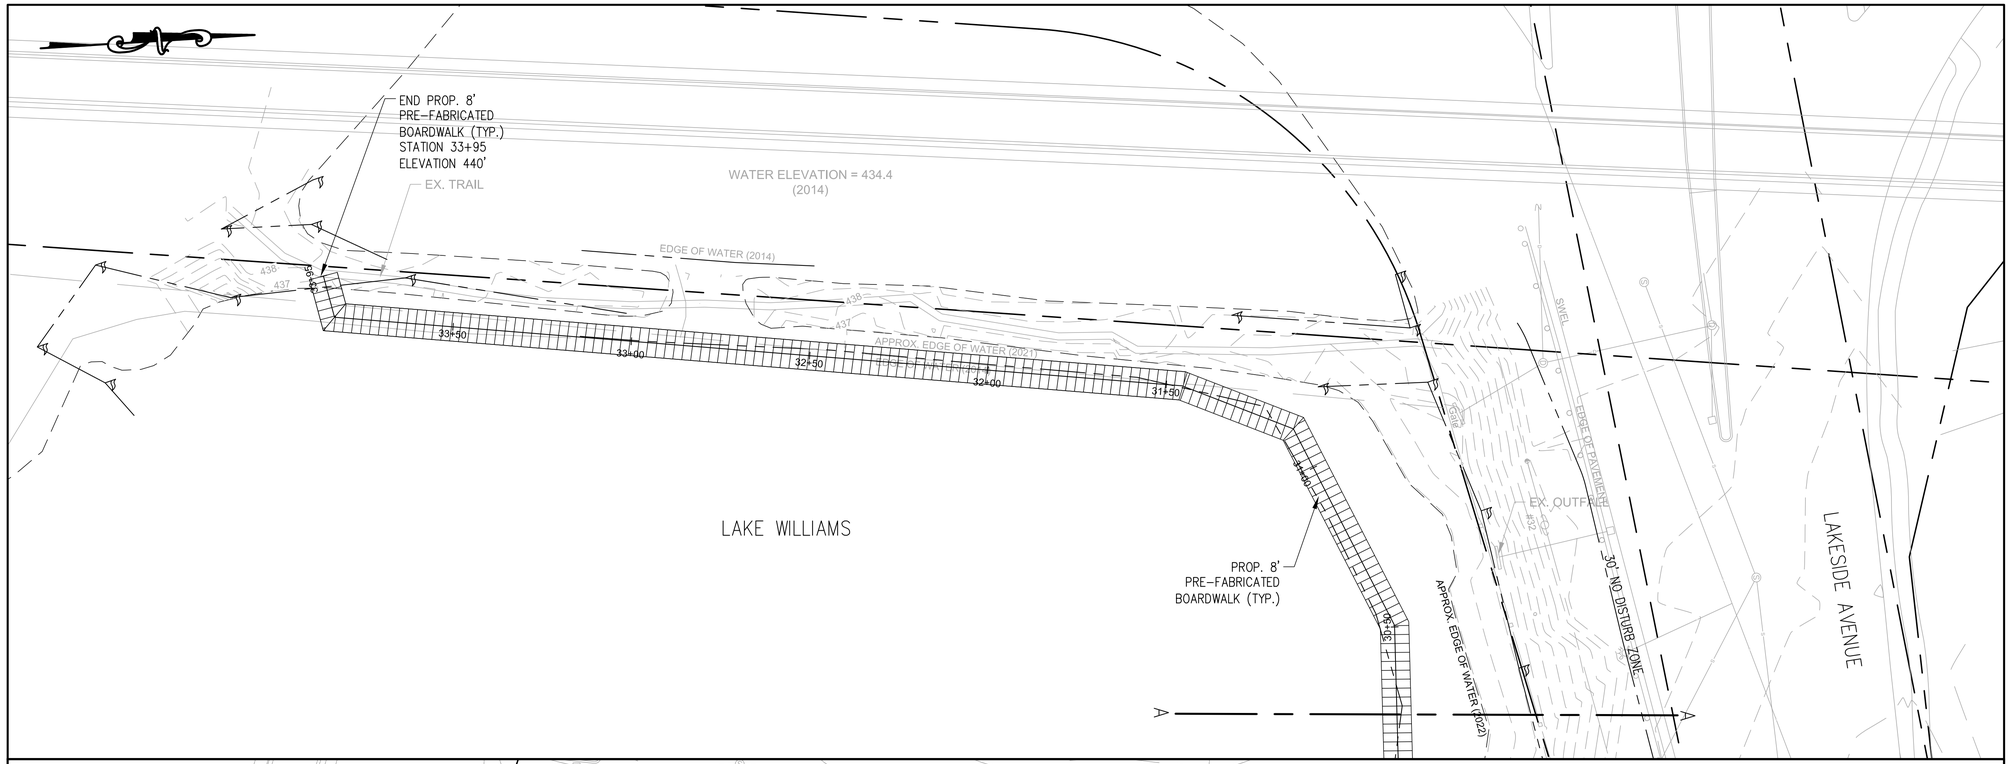

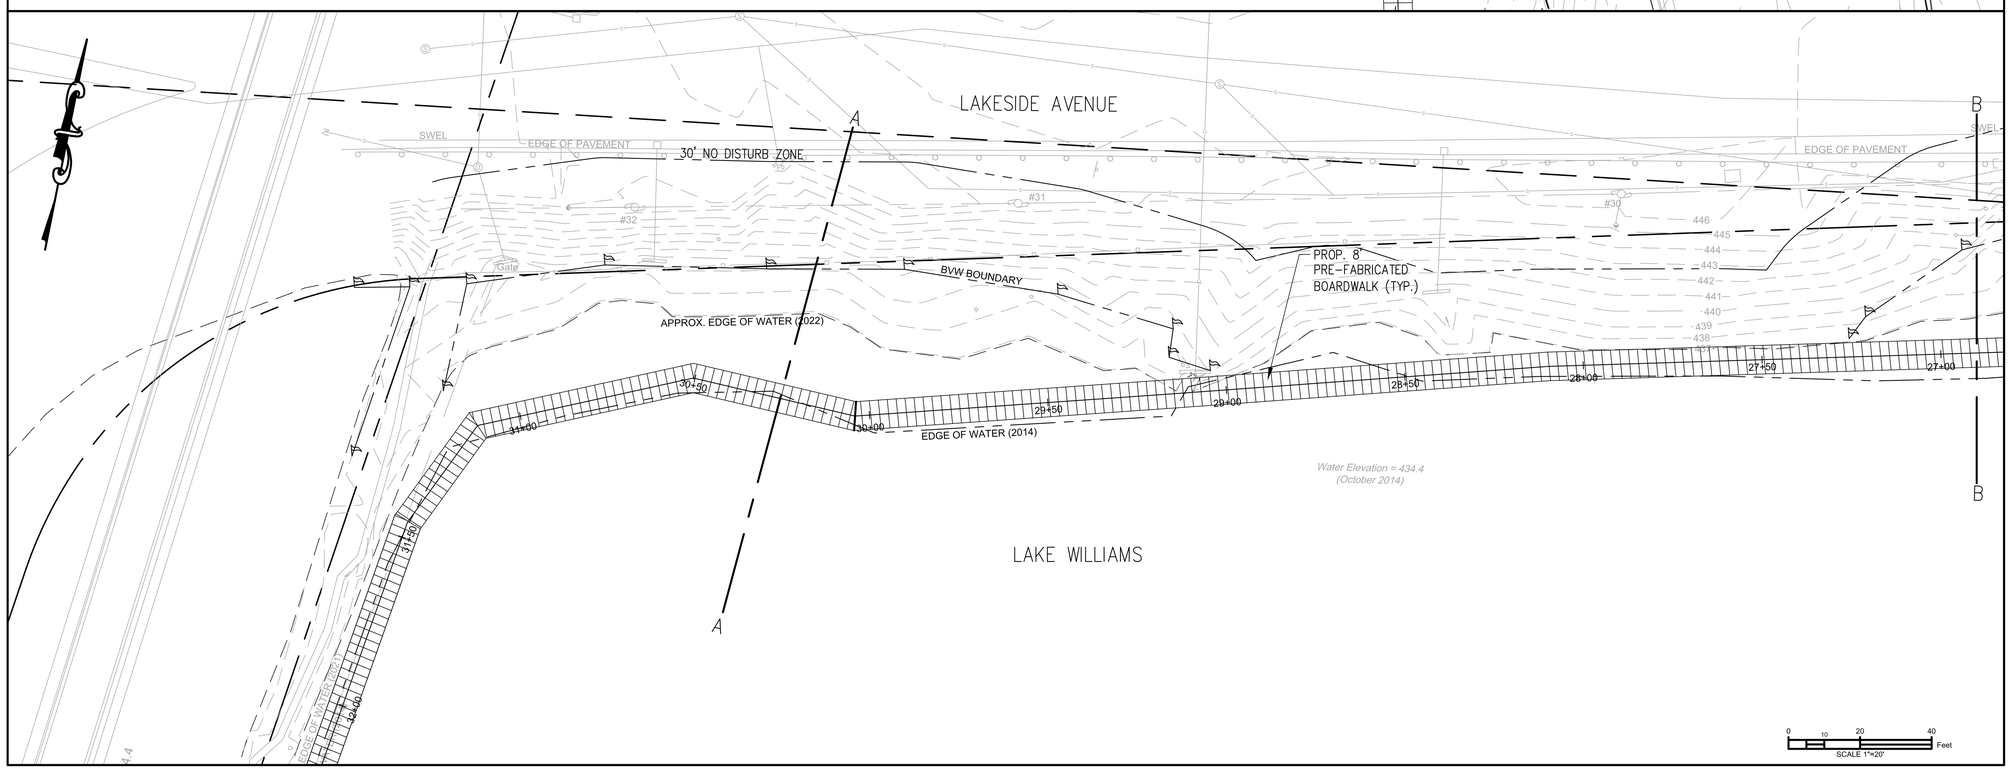

CITY OF MARLBOROUGH
DEPARTMENT OF PUBLIC WORKS

Engineering Division
135 Neil Street
Marlborough, MA 01752
p. (508) 624-6910
f. (508) 624-7699
www.marlborough-ma.gov

REVISIONS

No.	Date	Description
1.		

Drawn By:	Designed By:	Checked By:	Approved By:
HCA	A.L.M.	M.D'	TP

Project Title:

LAKE WILLIAMS BOARDWALK

Sheet Title:

CONCEPT PLAN

Contract No: ED-2022-XX

Date: 9-12-2022

Scale: 1"=20'

Sheet No.: 3

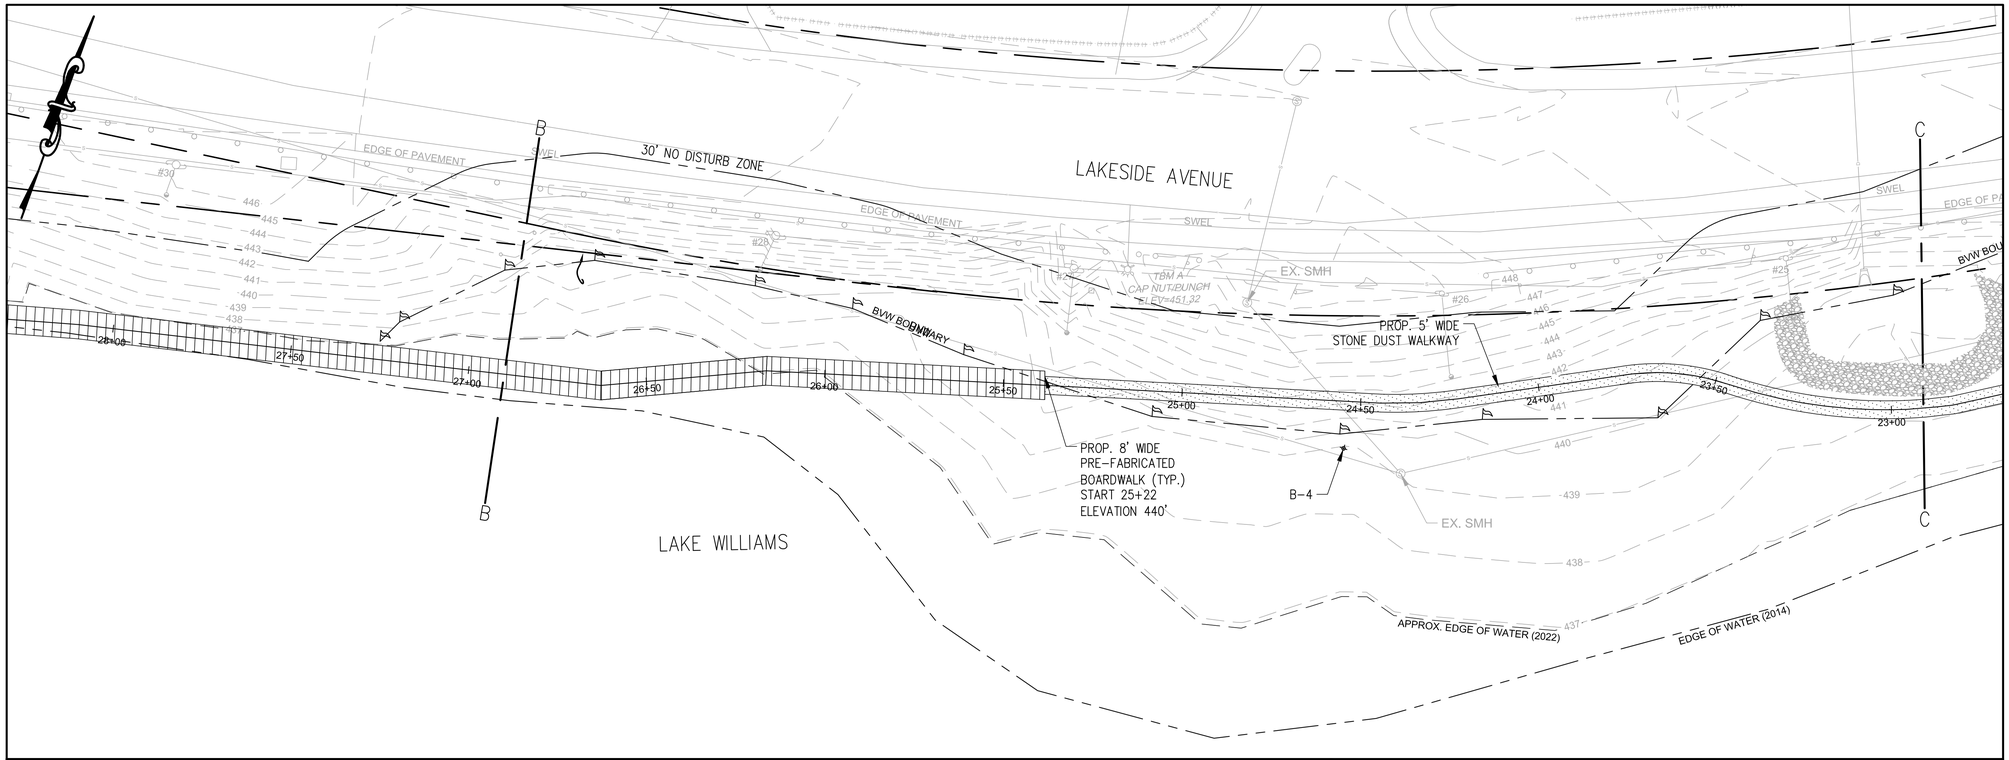

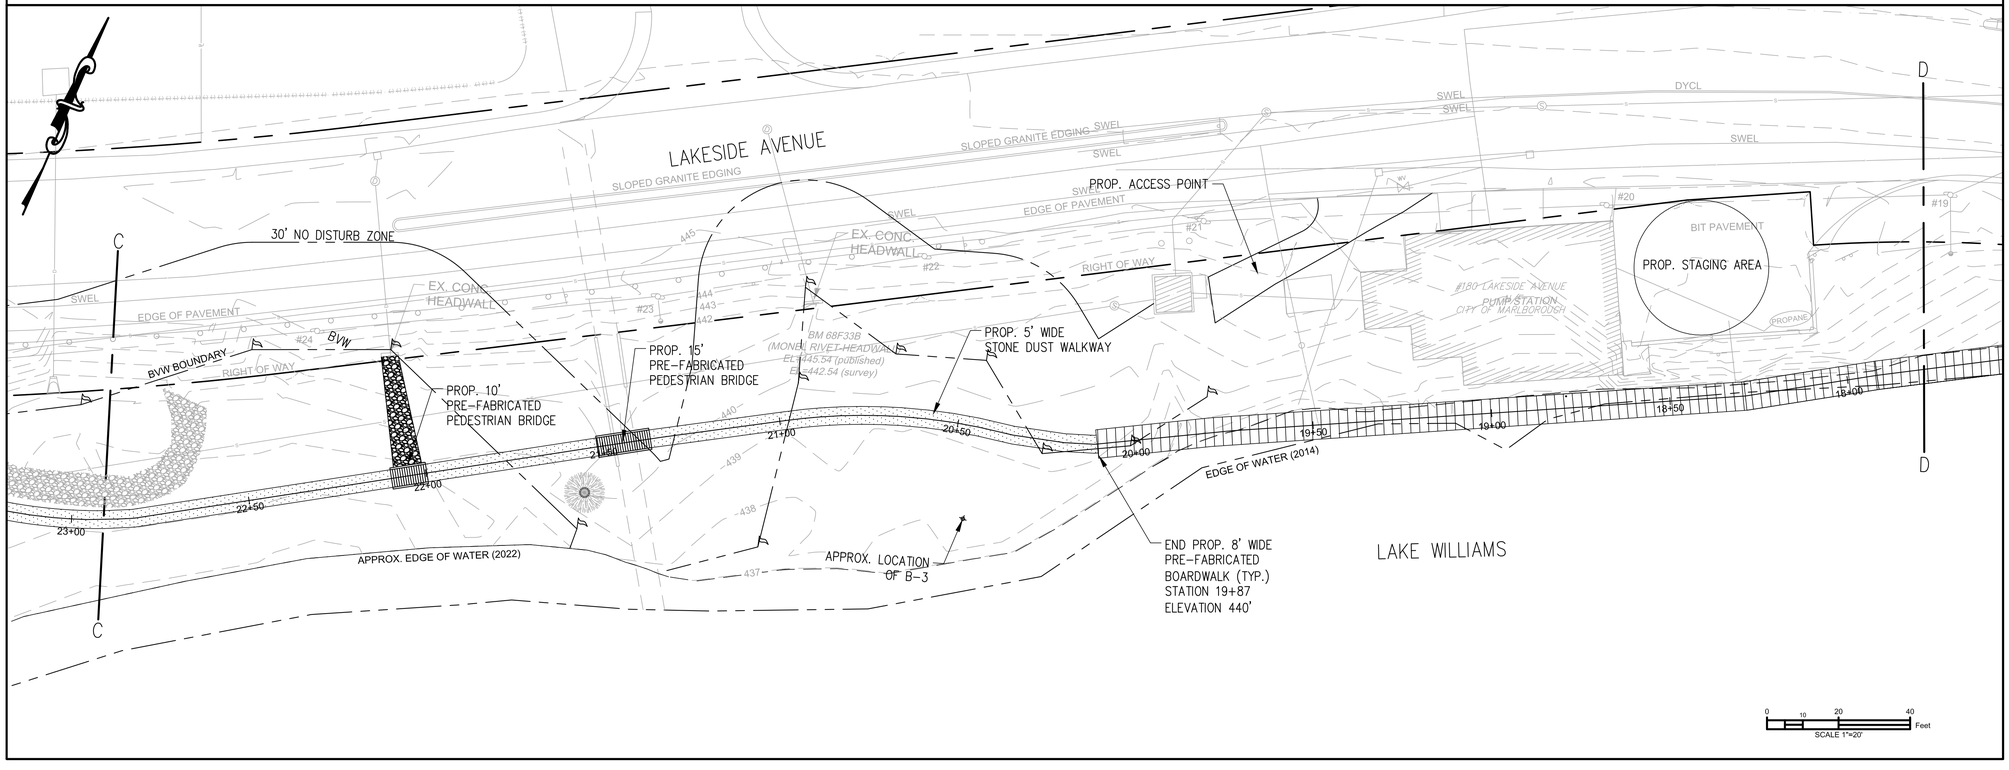

CITY OF MARLBOROUGH
DEPARTMENT OF PUBLIC WORKS

Engineering Division
135 Neil Street
Marlborough, MA 01752
p. (508) 624-6910
f. (508) 624-7699
www.marlborough-ma.gov

REVISIONS

No.	Date	Description
1.		

Drawn By:	Designed By:	Checked By:	Approved By:
HCA	AJM	MJP	TP

Project Title:

LAKE WILLIAMS BOARDWALK

Sheet Title:

CONCEPT PLAN

Contract No: ED-2022-XX	Sheet No.: 4
Date: 9-12-2022	
Scale: 1"=20'	

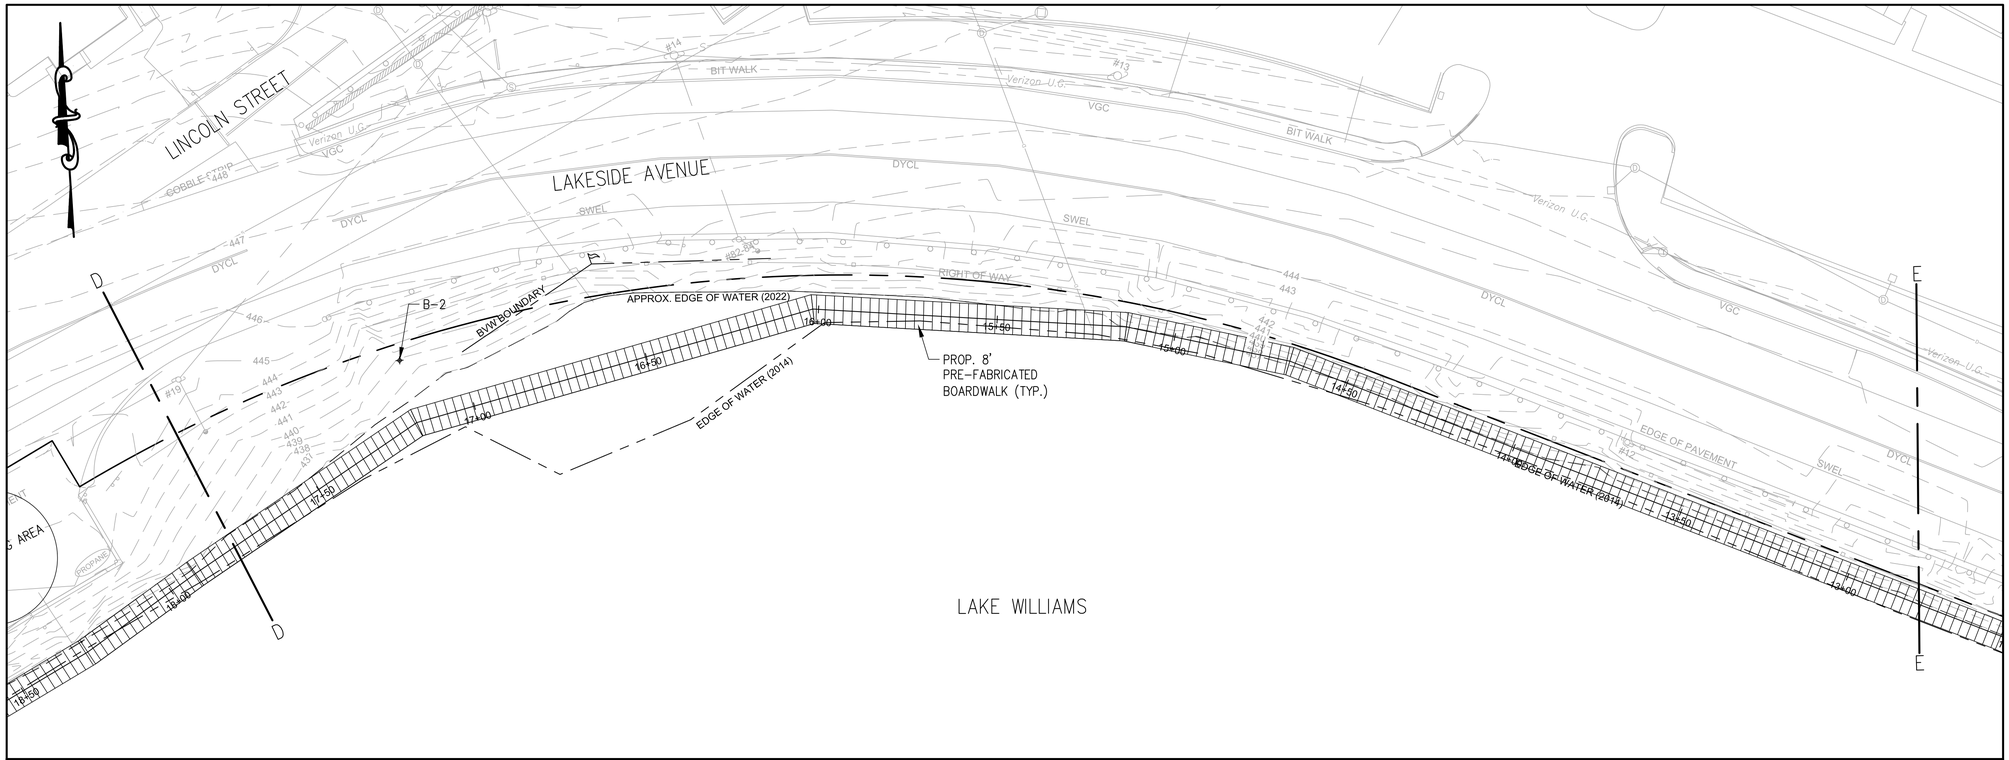

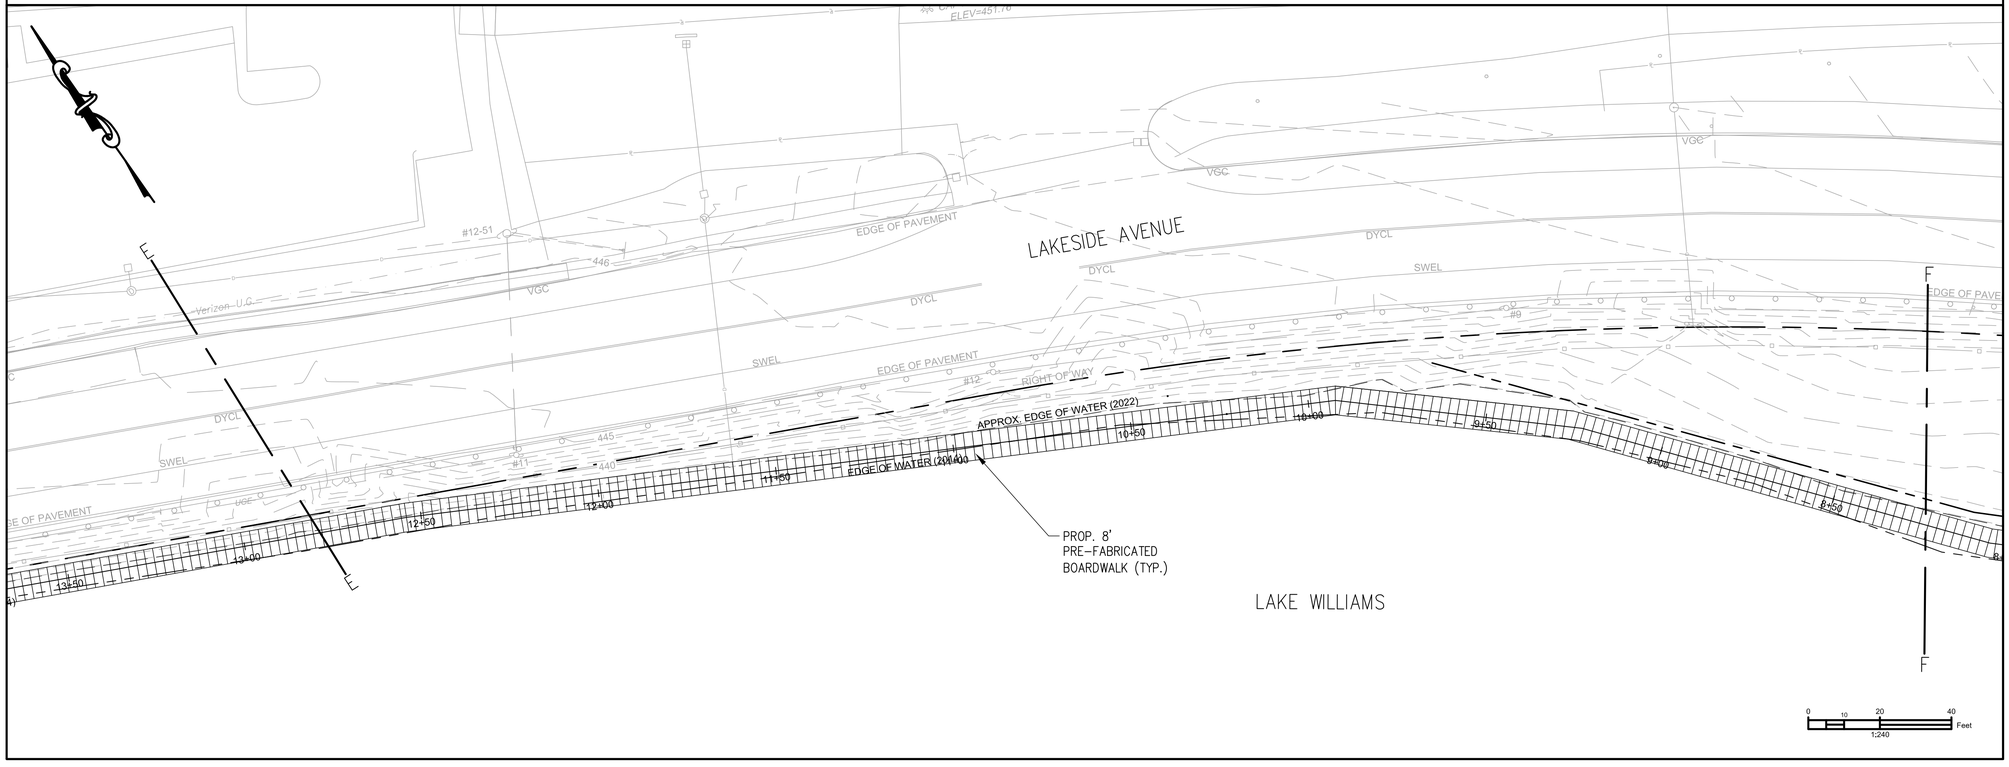

CITY OF MARLBOROUGH

DEPARTMENT OF PUBLIC WORKS

Engineering Division
135 Neil Street
Marlborough, MA 01752
p. (508) 624-6910
f. (508) 624-7699
www.marlborough-ma.gov

REVISIONS

No.	Date	Description
1.		

Drawn By:	Designed By:	Checked By:	Approved By:
HCA	ALM	MJD	TD

Project Title:

LAKE WILLIAMS BOARDWALK

Sheet Title:

CONCEPT PLAN

Contract No: ED-2022-XX

Date: 9-12-2022

Scale: 1"=20'

Sheet No.: 5

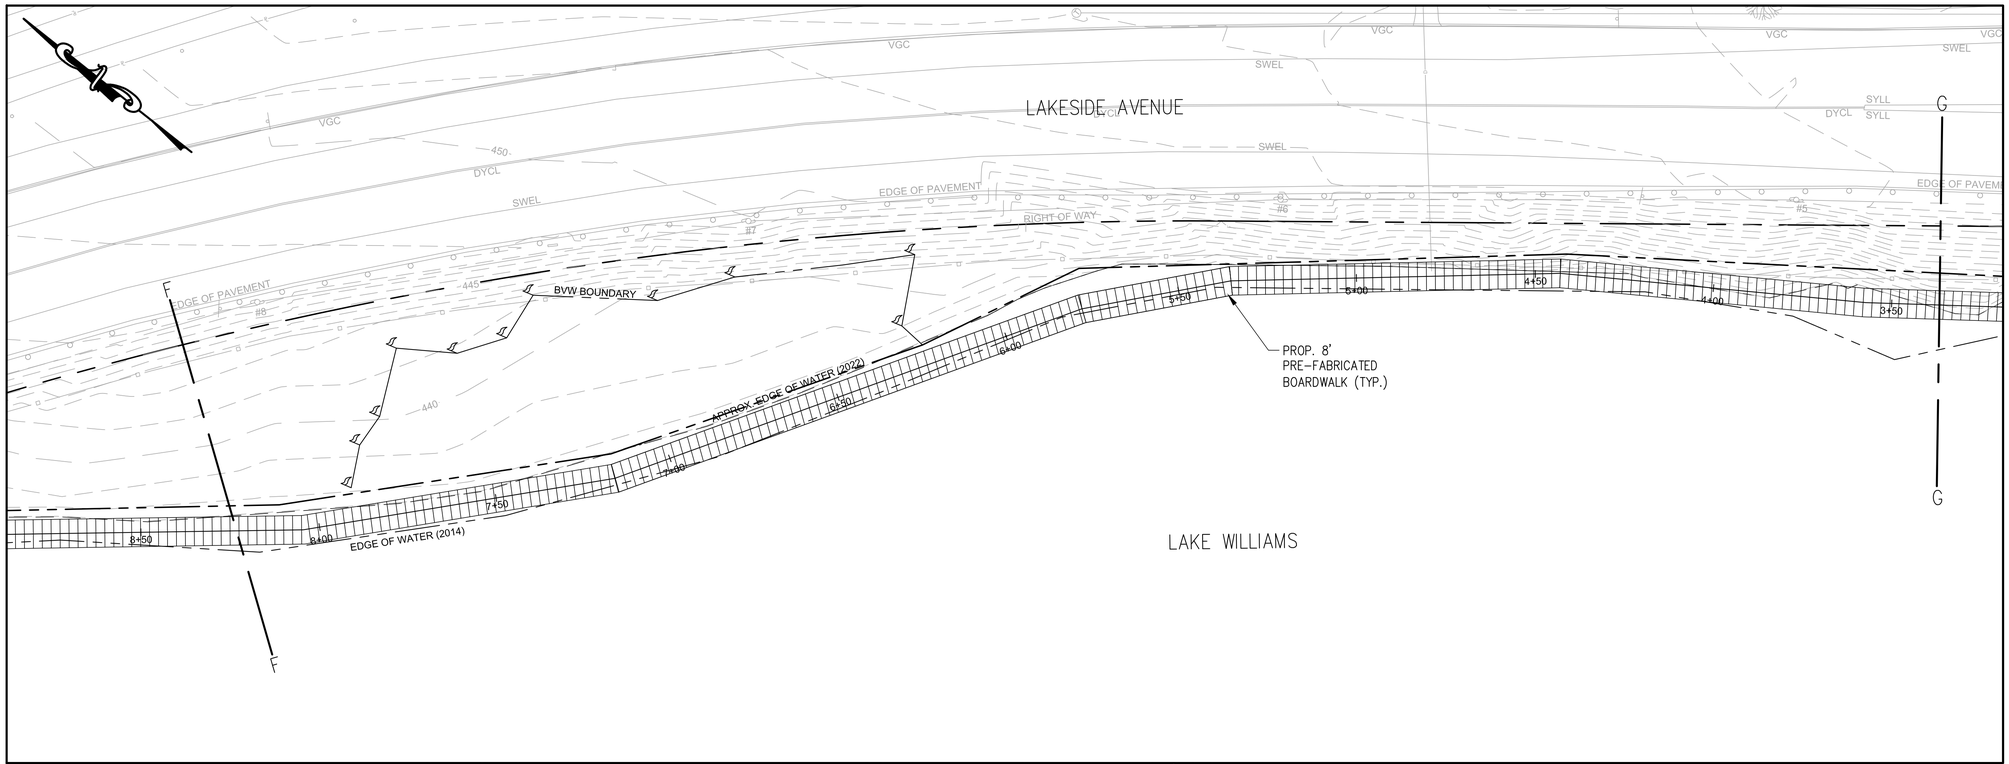

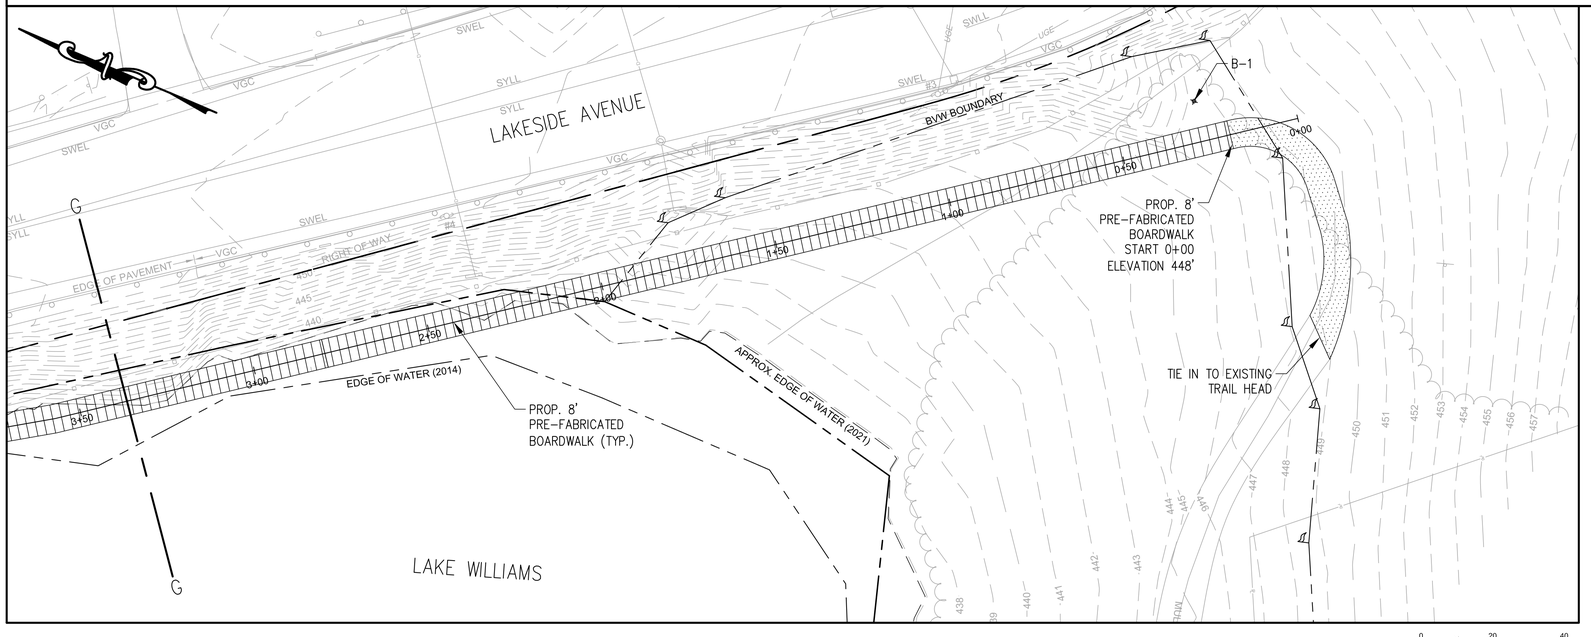

CITY OF MARLBOROUGH
DEPARTMENT OF PUBLIC WORKS
Engineering Division
135 Neil Street
Marlborough, MA 01752
p. (508) 624-6910
f. (508) 624-7699
www.marlborough-ma.gov

REVISIONS

No.	Date	Description
1.		

Drawn By:	Designed By:	Checked By:	Approved By:
HCA	AJM	MJP	TP

Project Title:

LAKE WILLIAMS BOARDWALK

Sheet Title:

CONCEPT PLAN

Contract No: ED-2022-XX

Date: 9-12-2022

Scale: 1"=20'

Sheet No.: 6