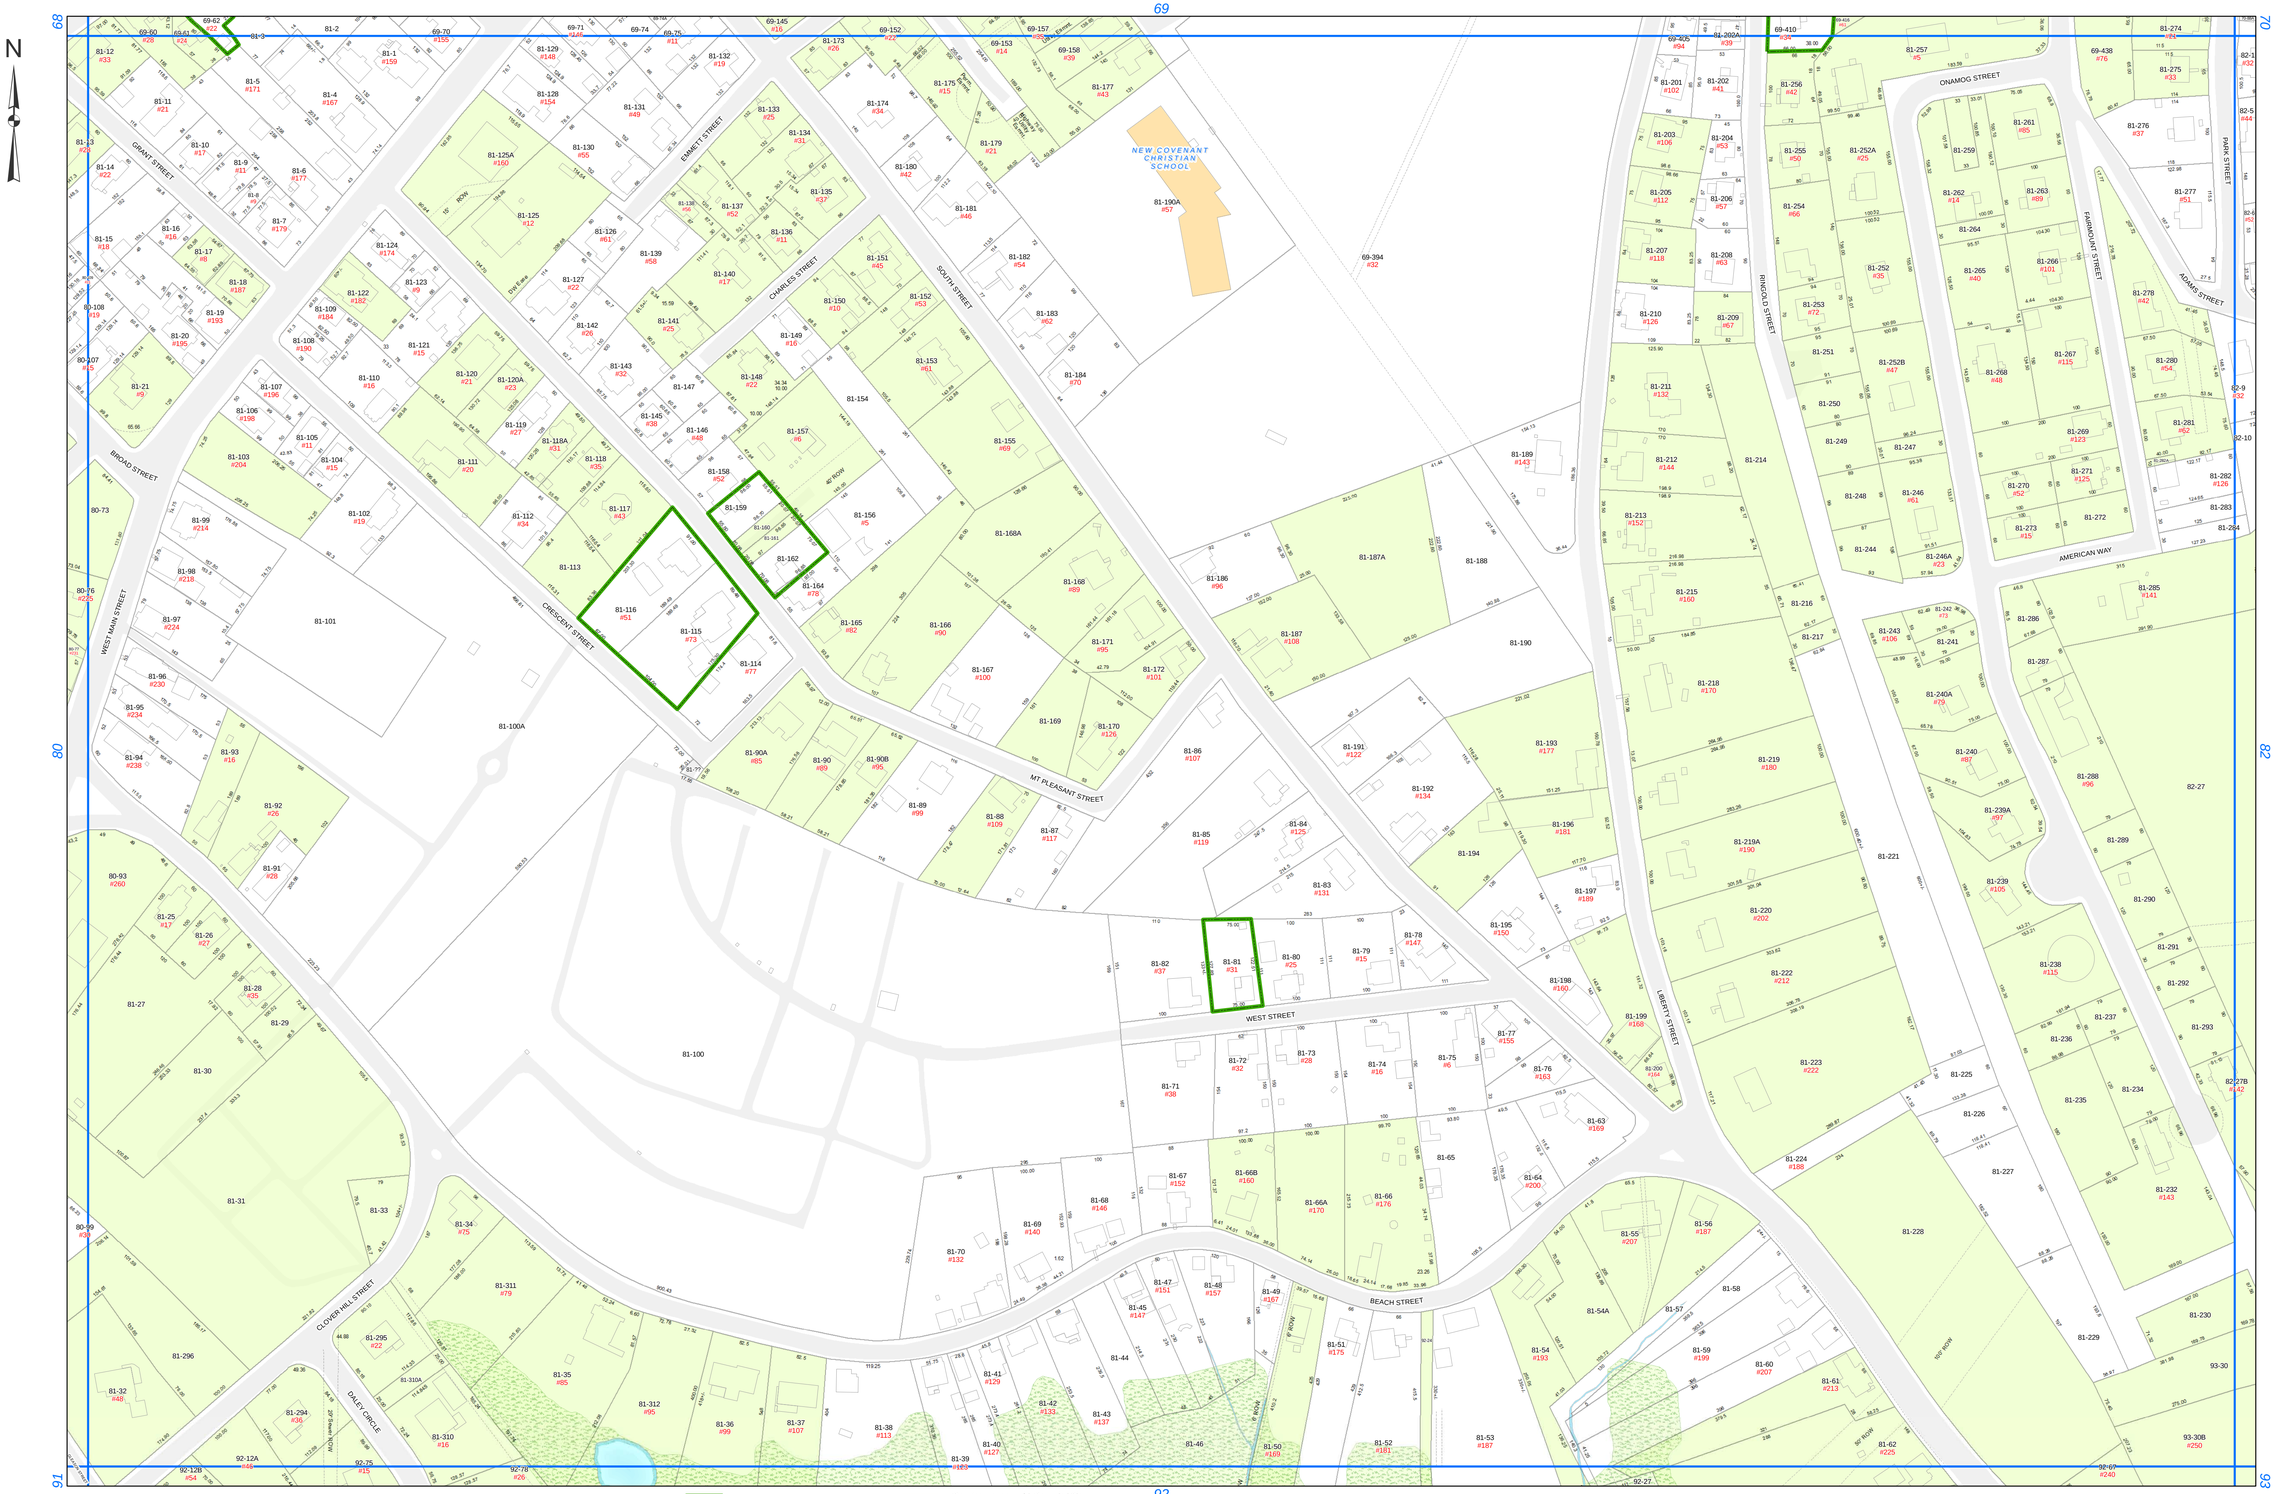

Photogrammetric Survey and Mapping developed by Chas. H Sells, Inc. in April 2000. Parcels updated by the City of Marlborough Department of Engineering and City Assessor's Office, October 2009.

North American Datum (NAD) 1983
Massachusetts Mainland State Plane Feet
North American Vertical Datum (NAVD) 1988

City of Marlborough MassGIS

DISCLAIMER

This publication is designed to provide as accurate and authoritative information as possible in regard to the subject matter covered. It is displayed with the understanding that the City of Marlborough Massachusetts (hereinafter referred to as "Marlborough") and that the City of Marlborough is not rendering legal, accounting, tax, or other personal service and that the publisher and authors are not offering such advice in this publication. If real estate, legal advice or other expert assistance is required, the services of a competent professional person should be sought.

The information contained in this publication is subject to change without notice. The City of Marlborough makes no warranty of any kind with regard to this material, including, but not limited to the implied merchantability and fitness for a particular purpose.

The City of Marlborough shall not be liable for errors contained herein or for incidental or consequential damage in connection with the furnishing, performance or use of this material.

Denotes property lines as determined by Massachusetts State Land Court

Denotes property with Recorded Plan information associated with it. Current as of January 1, 2010.

Scale: 1 inch = 100 feet

0 50 100 200 300 400 500
Feet

Copyright © 2010 City of Marlborough, Ma.

ALL RIGHTS RESERVED WORLDWIDE. No part of this publication may be reproduced, adapted, translated, stored in a retrieval system or transmitted in any form or by any means, electronic, mechanical, photocopying, recording, or otherwise, without the prior written permission of the publisher.

City of Marlborough, Massachusetts Assessor's Map

Date of Assessment: **January 1, 2009**
Date of Printing: **May 21, 2010**

Sheet No. **81** of 118